

Draw: 220 of 224

THE PORT AUTHORITY
OF NEW YORK AND NEW JERSEY

Horacio Kirschen
CHIEF ENGINEER


Peter K. Jurewicz
ELECTRICAL ENGINEER

Engineering Department
Design Division
THE WORLD TRADE CENTER
ELECTRICAL/HVAC
UPGRADE PROGRAM

Title
TOWER TWO
76TH FLOOR (WEST SIDE)
M.E.R.
ASBESTOS ABATEMENT

This drawing is subject to conditions in contract. All inventions, ideas, designs and methods herein are reserved to Port Authority and may not be used without its written consent.

L.A.V.	L.R.U.	L.A.V.
Designed by	Drawn by	Checked by
Date 5/1/95	Scale N.T.S.	
Contract Number	Drawing Number	
WTC-802.071	EA-9	

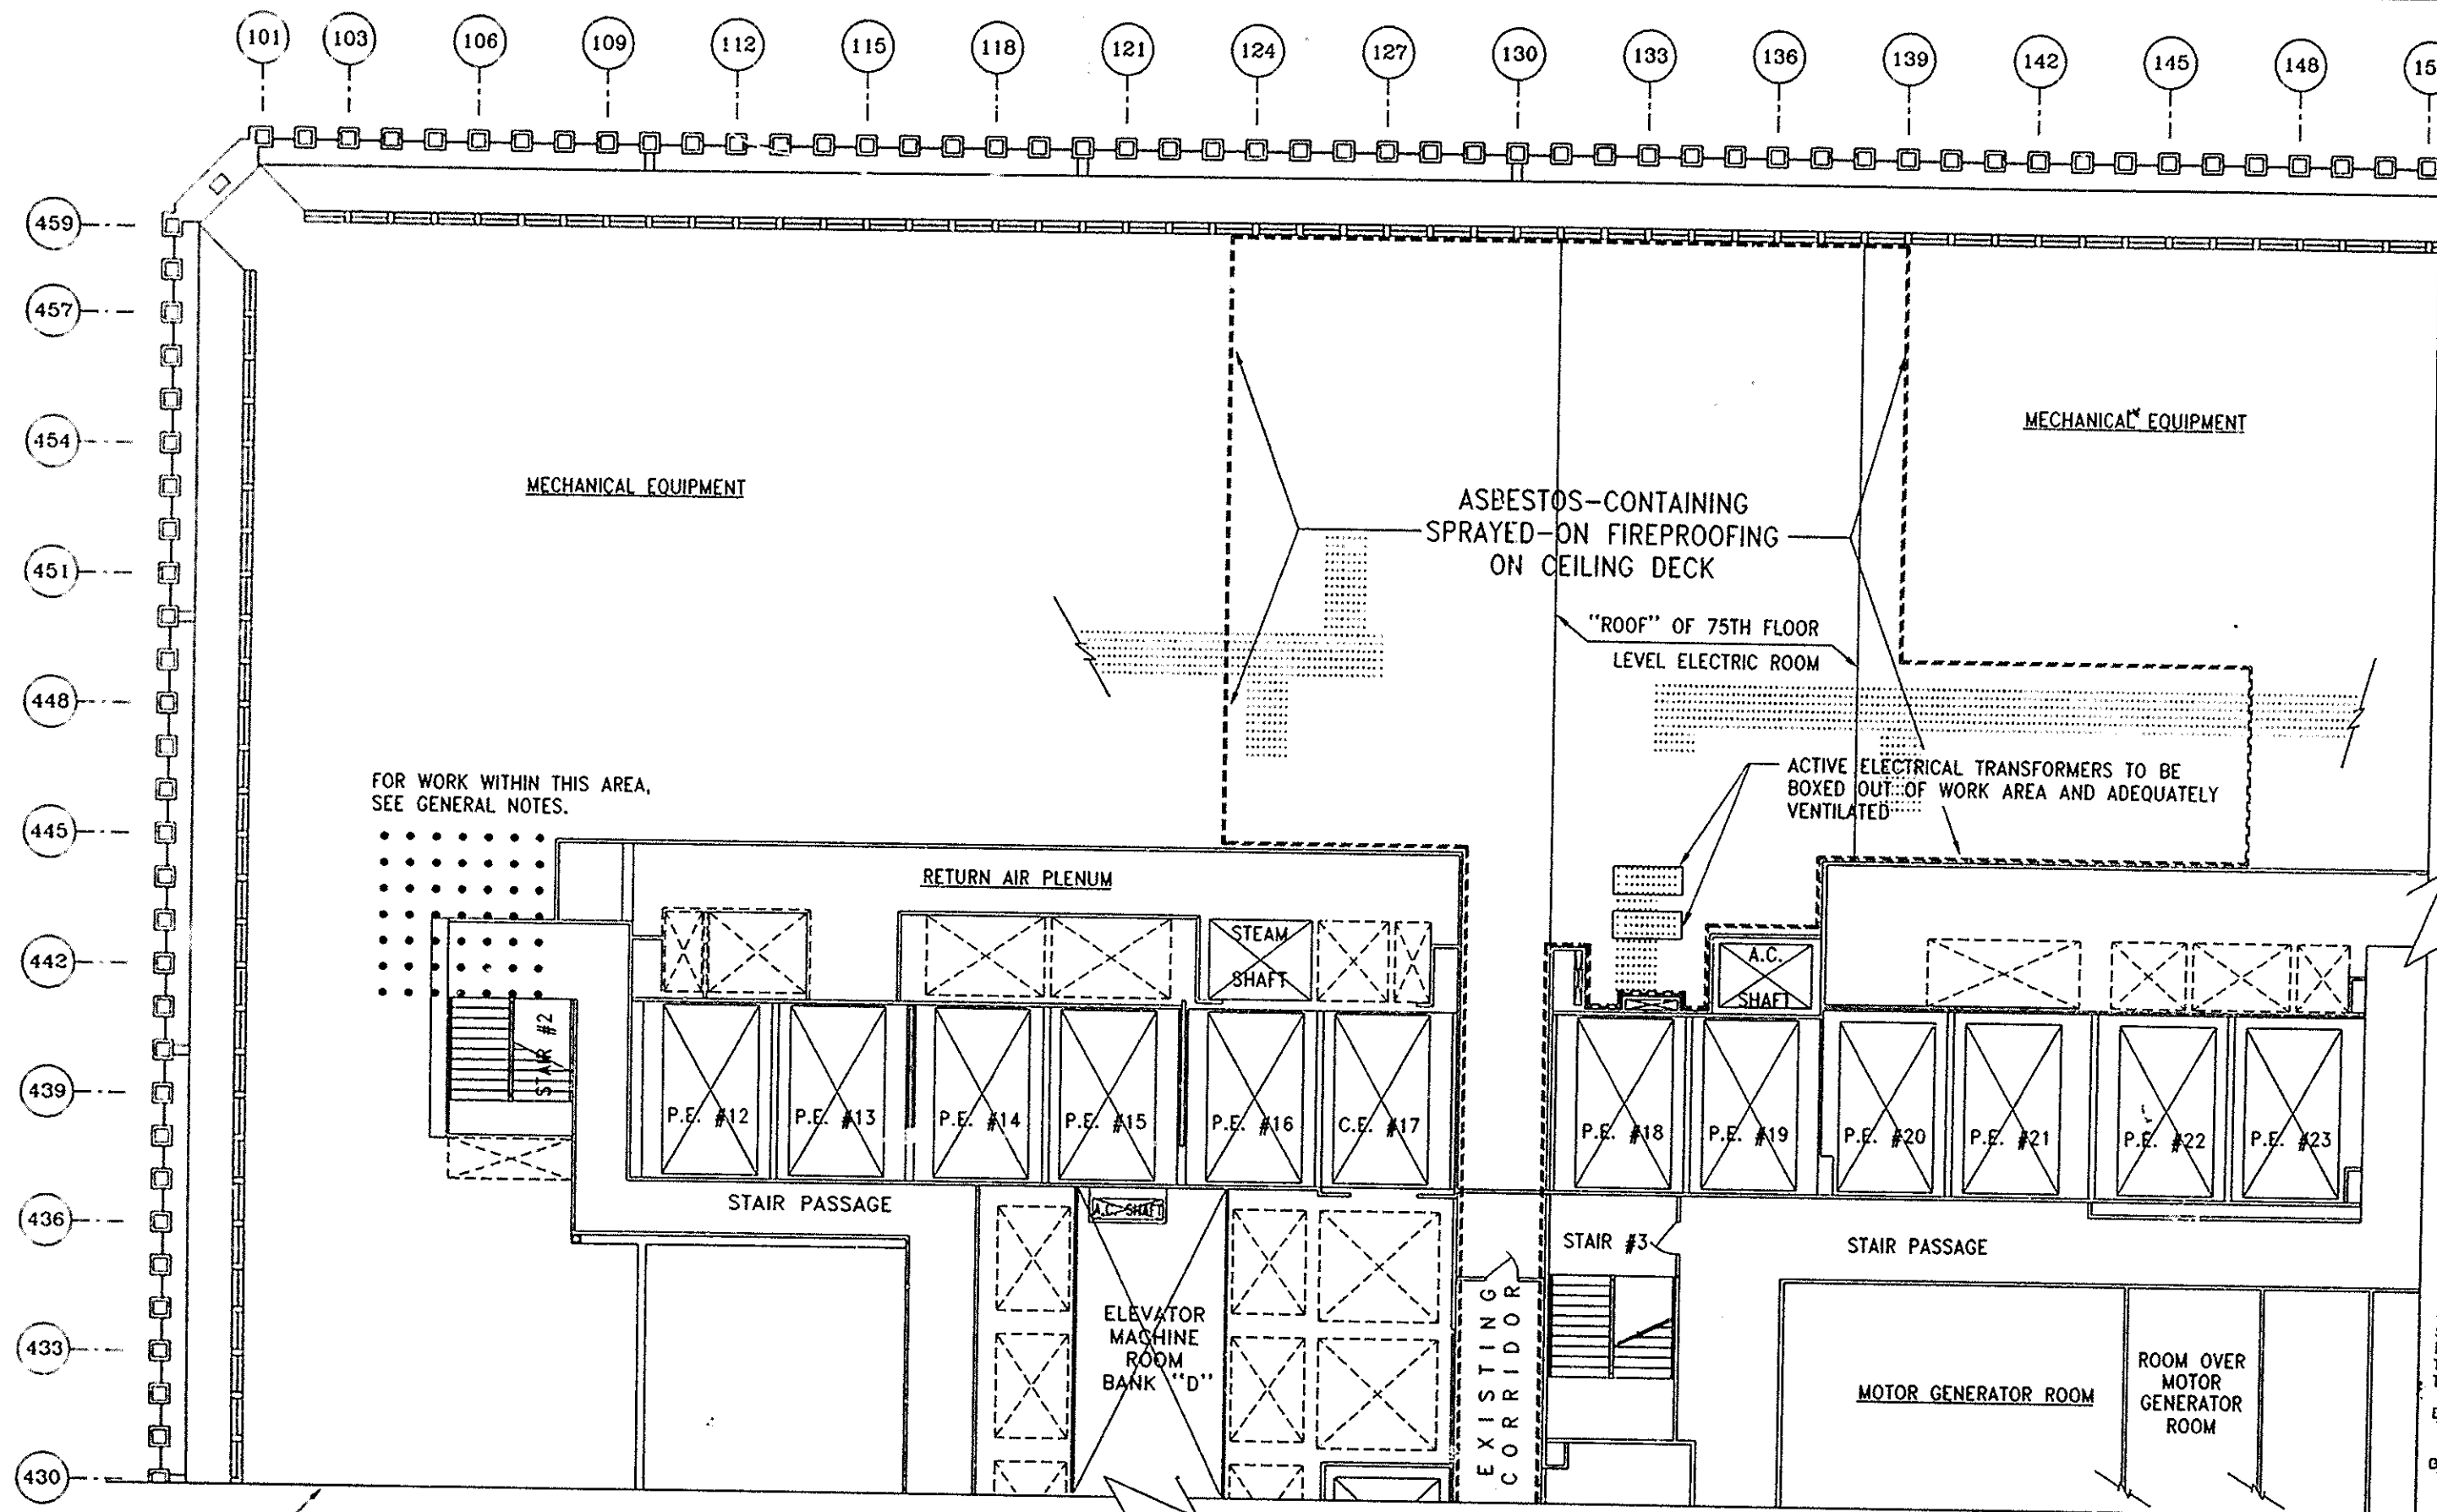


MATCH LINE
FOR CONTINUATION
SEE DRAWING NO. EA-10

GENERAL NOTES

1. CONTRACTOR SHALL EXERCISE EXTREME CARE WHILE WORKING WITHIN THIS AREA. SPOT REMOVAL OF SPRAYED-ON FIREPROOFING MAY BE REQUIRED TO FACILITATE EQUIPMENT INSTALLATION, AS DIRECTED BY THE ENGINEER.
2. IF SPRAYED-ON FIREPROOFING IS TO BE DISTURBED FOR THE PURPOSE OF EQUIPMENT INSTALLATION, THE LOCALIZED ASBESTOS ABATEMENT SHALL BE PERFORMED ON A NET COST BASIS, AS DIRECTED BY THE ENGINEER. FOR COMPUTATION OF NET COST, SEE THE SECTION OF DIVISION 1 ENTITLED "NET COST WORK".
3. THE PORT AUTHORITY HAS PETITIONED THE NYS-DOL TO ALLOW THE USE OF ENERGIZED ELECTRICAL CONDUIT WITHIN THE FULL CONTAINMENT WORK AREAS. PROTECTION OF THESE CONDUITS SHALL, AS A MINIMUM, INCLUDE WRAPPING AND SEALING WITH THREE LAYERS OF P.R. POLY-ETHYLENE SHEETING AND LABELING FOR INSTANT RECOGNITION.

LEGEND

- BOUNDARY OF ASBESTOS-CONTAINING SPRAYED-ON FIREPROOFING ON CEILING DECK
- ... AREA OF POTENTIAL IMPACT TO ASBESTOS-CONTAINING SPRAYED-ON FIREPROOFING
- ... APPROXIMATE LOCATION OF ENERGIZED ELECTRICAL CONDUITS TO BE PROTECTED IN THE WORK AREA

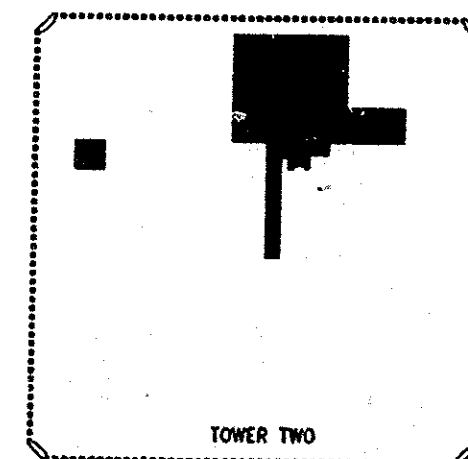

KEY PLAN